HOOD INFORMATION – Job#3087769

HOOD NO.	TAG	MODEL	LENGTH	MAX. COOKING TEMP.	EXHAUST PLENUM RISER(S) TOTAL EXH. CFM	WIDTH	LENG.	HEIGHT	DIA.	CFM	VEL.	S.P.	MUA CFM	AC CFM	HOOD CONSTRUCTION	HOOD CONFIG. END TO END	ROW
1		4824 ND-2-ACPSP-F	11' 6.00"	600 Deg.	3450	12"	26"	4"		3450	1592	-0.551"	2760	518	430 SS Where Exposed	LEFT	ALONE
2		4824 ND-2-ACPSP-F	11' 6.00"	600 Deg.	3450	12"	26"	4"		3450	1592	-0.551"	2760	518	430 SS Where Exposed	RIGHT	ALONE

PATENT NUMBERS

AC-PSP (United States) - US Patent 7963830 B2
AC-PSP Wall (Canada) - CA Patent 2820509
AC-PSP Island (Canada) - CA Patent 2520330

HOOD INFORMATION

HOOD NO.	TAG	FILTER(S) TYPE	QTY.	HEIGHT	LENGTH	EFFICIENCY @ 7 MICRONS	LIGHT(S) QTY.	TYPE	WIRE GUARD	UTILITY CABINET(S) LOCATION	SIZE	FIRE SYSTEM TYPE	FIRE SYSTEM SIZE	ELECTRICAL MODEL #	SWITCHES QUANTITY	FIRE SYSTEM PIPING	HOOD HANGING WGHT
1		SS Baffle with Handles	8	20"	16"	30%	6	LSS Series E26	NO	Wall Mnt	12"x54"x24"	Ansul R102	3.0/3.0/3.0	SC-321110FP-SEP	1 Light 1 Fan	YES	568 LBS
2		SS Baffle with Handles	8	20"	16"	30%	6	LSS Series E26	NO	Right	20"x48"x24"					YES	657 LBS

HOOD OPTIONS

HOOD NO.	TAG	OPTION
1		LEFT END STANDOFF 3" Wide 48" Long

PERFORATED SUPPLY PLENUM(S)

HOOD NO.	TAG	POS.	LENGTH	WIDTH	HEIGHT	TYPE	RISER(S) WIDTH	LENG.	DIA.	CFM	S.P.
1		Front	141"	22"	6"	MUA	10"	28"		1380	0.696"
						MUA	10"	28"		1380	0.696"
						AC			8"	259	0.160"
						AC			8"	259	0.160"
2		Front	158"	22"	6"	MUA	10"	28"		1380	0.696"
						MUA	10"	28"		1380	0.696"
						AC			8"	259	0.145"
						AC			8"	259	0.145"

NOTE: UNLESS OTHERWISE STATED, PANDA RESTAURANT GROUP SHALL PROVIDE ALL EQUIPMENT ON THE FOLLOWING CAPTIVEAIRE SHEETS, INCLUDING HOODS, FIRE SYTEM, EXHAUST FANS, SUPPLY FAN, BATHROOM FAN AND ELECTRICAL INTERLOCK PACKAGE

ANSUL GAS VALVE:

THE ANSUL GAS VALVE IS PROVIDED BY CAPTIVEAIRE SYSTEMS. CONTACT OUR OFFICE WITH THE VALVE SIZE 3 DAYS IN ADVANCE OF WHEN IT IS NEEDED ON SITE.

FOR QUESTIONS CALL THE CAPTIVEAIRE
SOUTHERN CALIFORNIA OFFICE
STONE MILL DESIGN CENTER
2915 RED HILL AVE, SUITE C106
COSTA MESA, CA 92626
TEL: 800-967-7701 EMAIL: REG86@CAPTIVEAIRE.COM

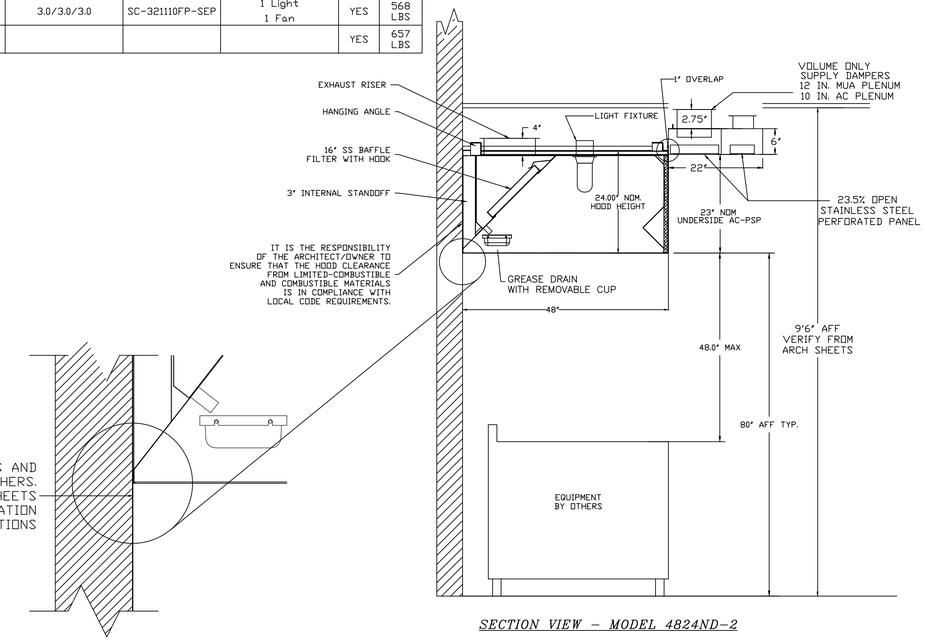

SECTION VIEW – MODEL 4824ND-2

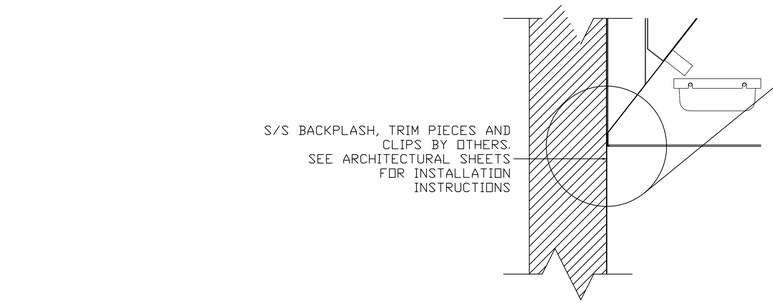

EXPANDED VIEW OF ND2 SECTION

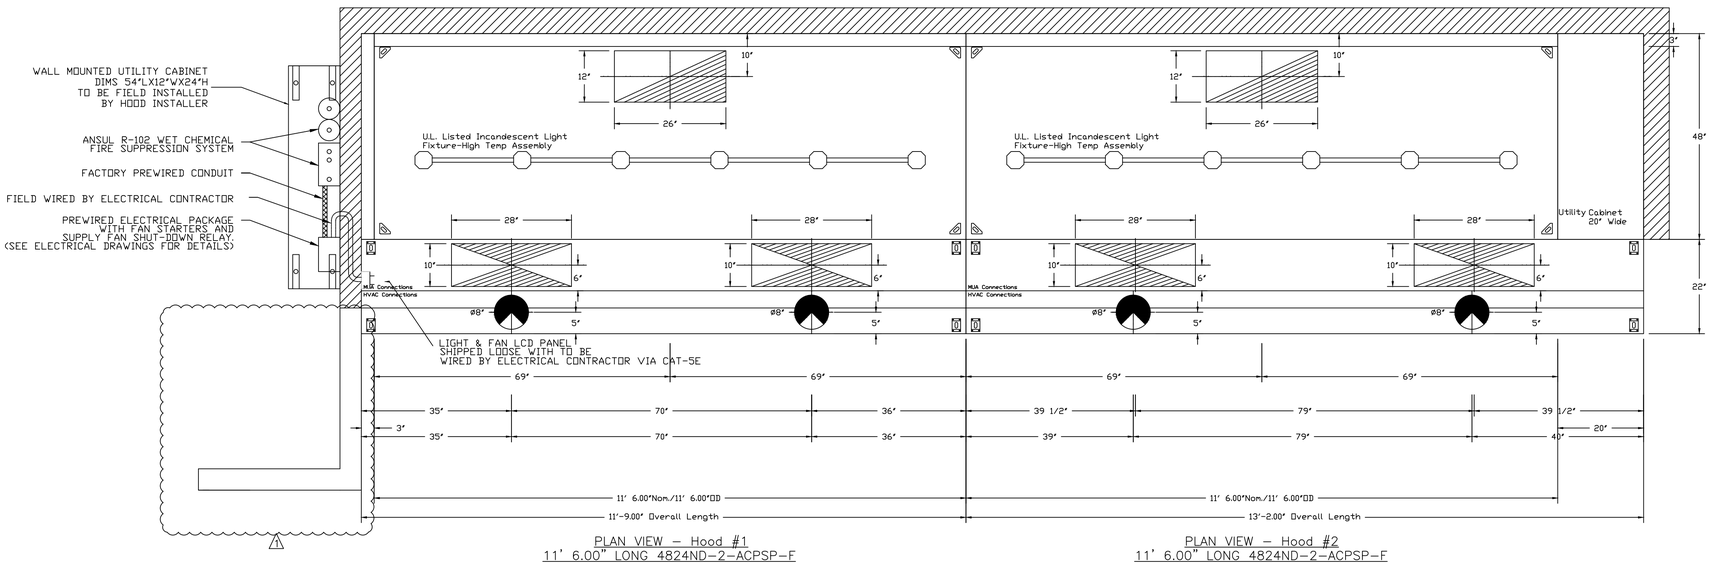

PLAN VIEW – Hood #1
11' 6.00" LONG 4824ND-2-ACPSP-F

ACPSP ships loose for field installation

PLAN VIEW – Hood #2
11' 6.00" LONG 4824ND-2-ACPSP-F

ACPSP ships loose for field installation

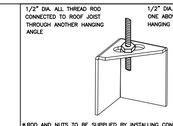

* ROD AND NUTS TO BE SUPPLIED BY INSTALLING CONTRACTOR HANGING ANGLE IS PRE-PUNCHED AT FACTORY

ND-2 HANGING ANGLE DETAIL

HOOD STYLE ND-2		DIM FROM REAR	DIM FROM FRONT (24"/30"H)	DIM FROM LEFT/RIGHT (24"/30"H)
CANOPY	EXHAUST ONLY	4.166"	2.246"	2.25"
	WITH MUA	4.166"	2.246"	2.25"
BACKSHELF	EXHAUST ONLY	4.166"	2.246"	2.25"
	WITH MUA	4.166"	2.246"	2.25"
CONDENSATE		2.246"	2.246"	2.25"

ND-2 HANGING ANGLE LOCATIONS

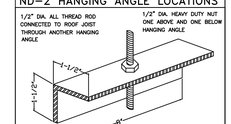

* ROD AND NUTS TO BE SUPPLIED BY INSTALLING CONTRACTOR HANGING ANGLE IS PRE-PUNCHED AT FACTORY

ND HANGING ANGLE DETAIL

HOOD STYLE ND		DIM FROM REAR	DIM FROM FRONT (24"/30"H)	DIM FROM LEFT/RIGHT (24"/30"H)
CANOPY	EXHAUST ONLY	5.00"	10.5" / 5"	5.00"
	WITH MUA	5.00"	10.5" / 5"	5.00"

ND HANGING ANGLE LOCATIONS

CAPTIVE-AIRE HOODS ARE BUILT IN COMPLIANCE WITH

NFPA #96
UL 710 & ULC710 STANDARDS
E.T.L. LISTED 3054804-001

BUILDING CODES

CAPTIVE-AIRE HOODS HAVE OPTIONAL CLEARANCE REDUCTION SYSTEMS AVAILABLE AS FOLLOWS:

MATERIAL	CLEARANCE REDUCTION SYSTEM
NON-COMBUSTIBLE	NONE REQUIRED
LIMITED-COMBUSTIBLE	3" UNINSULATED STANDOFF
COMBUSTIBLE	3" INSULATED STANDOFF

CLEARANCE TO COMBUSTIBLES

GENERAL NOTES –

1. ELECTRICAL HOOK-UP TO CAS MOTOR CONTROLS (MOTOR STARTERS, FAN SWITCHES, FAN DISCONNECTS, RELAYS, ETC.) BY OTHERS.
2. FIRE CHASE BY OTHERS, IF REQUIRED.
3. ALL PHASES OF INSTALLATION SHALL COMPLY WITH NFPA 96.
4. WRITTEN MEASUREMENTS HAVE PRECEDENCE OVER SCALE.
5. PROVIDE CLEANOUTS IN EXHAUST AIR DUCTS AS INDICATED TO ALLOW CLEANING AT ALL BENDS AND HORIZONTAL RUNS.
6. EXHAUST DUCT TO BE 16 GA. GAW STEEL ALL SEAMS AND JOINTS TO HAVE A LIQUID TIGHT CONTINUOUS EXTERNAL WELD.
7. FAN TO HAVE A MINIMUM OF 18" OF CLEARANCE FROM THE OUTLET TO ADJACENT BUILDING, PROPERTY LINES, AIR INTAKES OR 3'-0" VERTICAL CLEARANCE PER NFPA96.
8. HORIZONTAL EXHAUST DUCT TO SLOPE NOT LESS THAN 1/4" PER FOOT TOWARD HOOD FOR DUCT LESS THAN 75' LONG. 1" PER FOOT SLOPE FOR DUCT LONGER THAN 75'.
9. HOOD TO OVERHANG COOKING EQUIPMENT 6" ON ALL OPEN SIDES.
10. EXHAUST DUCT TO BE PROTECTED FROM COMBUSTIBLES PER NFPA96 AND LOCAL CODE.
11. BUILDING PRESSURE SHALL NOT EXCEED 0.02" WATER COLUMN AT EXTERIOR DOORS.
12. KITCHEN SHALL BE BALANCED TO BE NEGATIVE WITH RESPECT TO THE DINING ROOM.

GENERAL NOTES

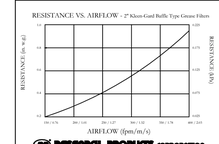

Kleen-Gard Baffle Type Filters are UL Classified Grease Extracting Filters.
MEA # 168-78-M Aluminum
MEA # 247-96-E Stainless Steel

FILTER DETAIL

REVISIONS

	DESCRIPTION	DATE:
1		
2		
3		
4		

CAPTIVE-AIRE

Southern California Office
3002 Dow Ave., Suite 410, Tustin, CA. 92780 PHONE: (714) 957-1500 FAX: (919) 227-5975 EMAIL: reg86@captiveaire.com
www.captiveaire.com

Panda Express - Loganville GA
LOGANVILLE, GA, 30052

DATE: 7/19/2017

DWG.#: 3087769

DRAWN BY: AHJ-86

SCALE: 3/4" = 1'-0"

MASTER DRAWING

SHEET NO. 1

PANDA EXPRESS CHINESE KITCHEN

PANDA RESTAURANT GROUP INC.
1683 Walnut Grove Ave.
Rosemead, California
91770
Telephone: 626.799.9898
Facsimile: 626.372.8288

All ideas, designs, arrangement and plans indicated or represented by this drawing are the property of Panda Express Inc. and were created for use on this specific project. None of these ideas, designs, arrangements or plans may be used by or disclosed to any person, firm, or corporation without the written permission of Panda Express Inc.

REVISIONS:

ISSUE DATE:

1	08.07.17 ISSUE FOR PERMIT
2	10.13.17 ISSUE FOR BID

DRAWN BY: IRR

PANDA PROJECT #: - S8-18-D5305
C&P PROJECT #: - 2170279

Cuhaci & Peterson Architects Engineers Planners
1925 Prospect Ave. Orlando, FL 32814
P (407) 661-9100
F (407) 661-9101
www.cp.com
Florida Corporate Certificate AAA C000526

GEORGIA REGISTERED No. PE032106 PROFESSIONAL ENGINEER JOSEPH F. KEENE

JOSEPH F. KEENE
07/29/2017

PANDA EXPRESS
TRUE WARM AND WELCOME
205 ATHENS HIGHWAY
LOGANVILLE, GA 30052

M-400

HOOD DETAIL PLAN

TRUE WARM & WELCOME 2200